

COLORADO:
10031 EAGLE CREST LANE
PARKER, COLORADO 80138
P 303.840.0620
F 303.840.2299

MONTANA:
P.O. BOX 161488
11 LONE PEAK DR., UNIT 206
BIG SKY, MONTANA 59716
P 406.995.7572
F 406.995.7477
www.centresky.com


STAUDER RANCH
LOT 7 - SAN JUAN RANCH
814 HULL RIDGE ROAD
MONTROSE, COLORADO 81401

NOT FOR
CONSTRUCTION

Issued For	Date
100% S.D.	06/06/01
DRB REVIEW	07/06/01
Drawn By	<i>E. Applebango</i>
Date	November 05, 2001
Project #	0522.01
Phase	95% C.D.
Sheet	

A1-1.1a

MAIN LEVEL
FLOOR PLAN

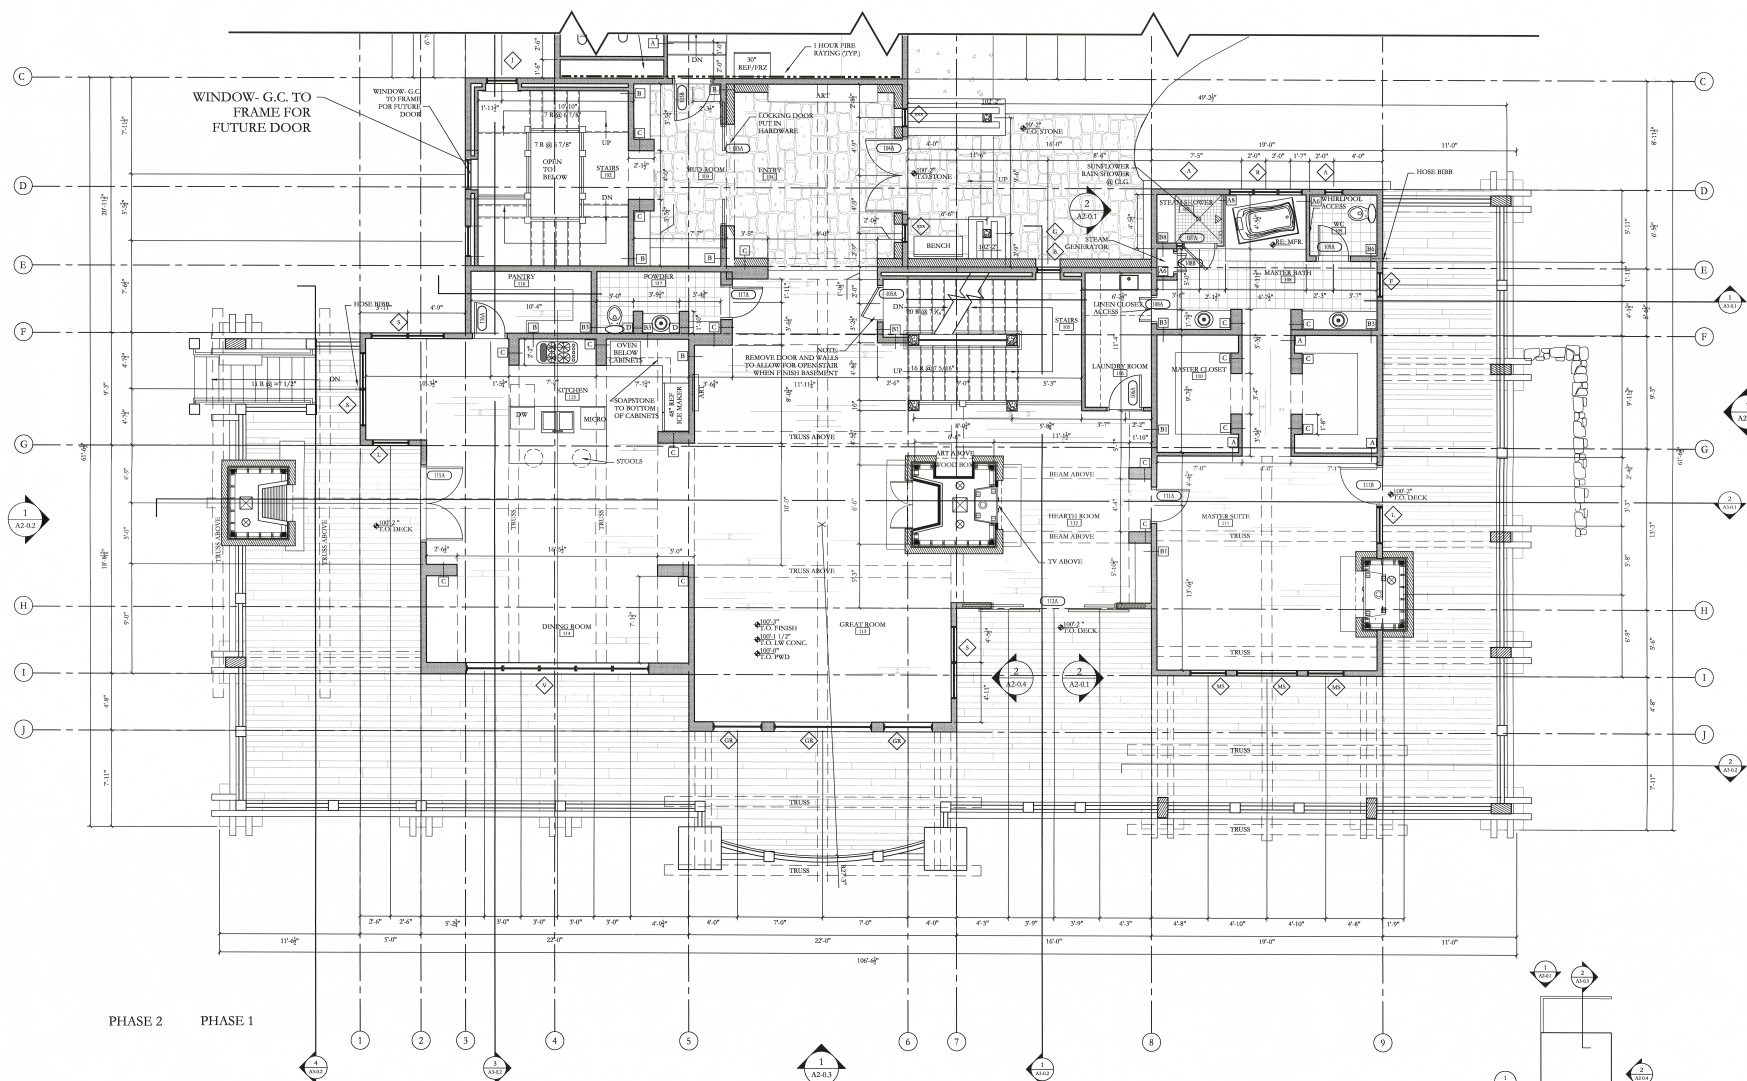

PHASE 2 PHASE 1

KEY PLAN