


CENTRE SKY
ARCHITECTURE, LTD.


ARCHITECTURE
PLANNING

COLORADO
1001 EAGLE CREST LANE
PARKER, COLORADO 80138
P 303.846.0000
F 303.846.2299

MONTANA
P.O. BOX 16488
11 LONE PEAR DR., UNIT 206
BIG SKY, MONTANA 59716
P 406.995.7972
F 406.995.7477
www.centresky.com

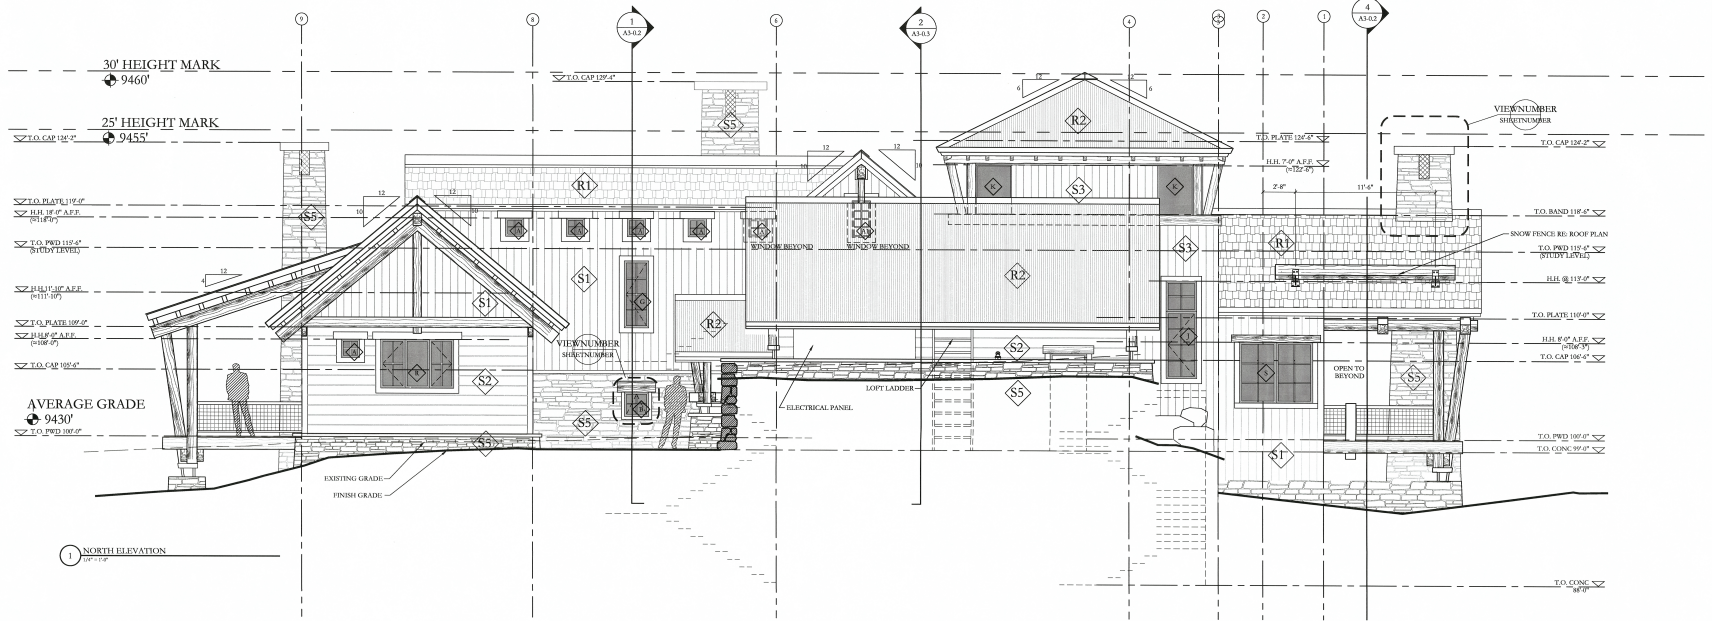


1 NORTH ELEVATION

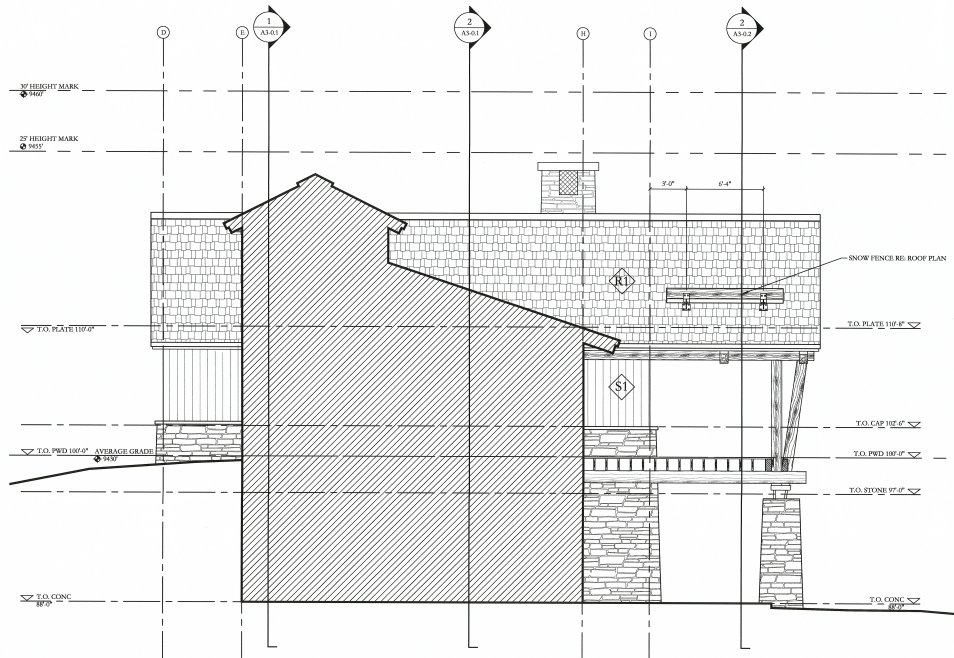

2 HIDDEN EAST ELEVATION


MATERIAL LEGEND

	CEDAR SHAKE TYPE 'A'	FIRE RETARDANT CEDAR SHAKE SHINGLES MIN. 1" BEVEL STYLE T.B.D.
	METAL ROOFING 1- CORrugATED TYPE 'A'	RUSTED METAL - CORRUGATED METAL SHALL BE RUSTED PRIOR TO ARRIVAL ON SITE
	WOOD SIDING TYPE 'A'	RAINWOOD SIDING AND REVERSE BOARD AND BATTEN, 1" OVERLAP NATURAL GRAY AND BROWN
	WOOD SIDING TYPE 'B'	HISTORIC WOOD PLANKING 2X12 HORIZONTAL ROUGH SAWN NATURAL GRAY AND BROWN 1" CHUNK JOINT - SANDY BROWN
	METAL SIDING TYPE 'A'	RUSTED METAL PANELING
	STONE TYPE 'A'	RANDOM STONE LAYOUT

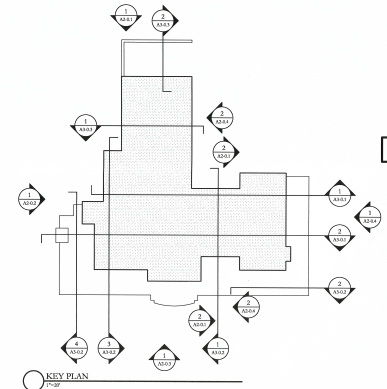

STAUDER RANCH
LOT 7 - SAN JUAN RANCH
814 HULL RIDGE ROAD
MONTROSE, COLORADO 81401

NOT FOR
CONSTRUCTION

 

Issued For: Drawn By: Date: 06/08/2017
TMR, S.D. DRB REVIEW 07/06/2017

Drawn By: E. Applekamp
Date: November 05, 2007
Project #: 032201
Phase: 95% C.D.
Sheet

A2-0.1

EXTERIOR
ELEVATIONS