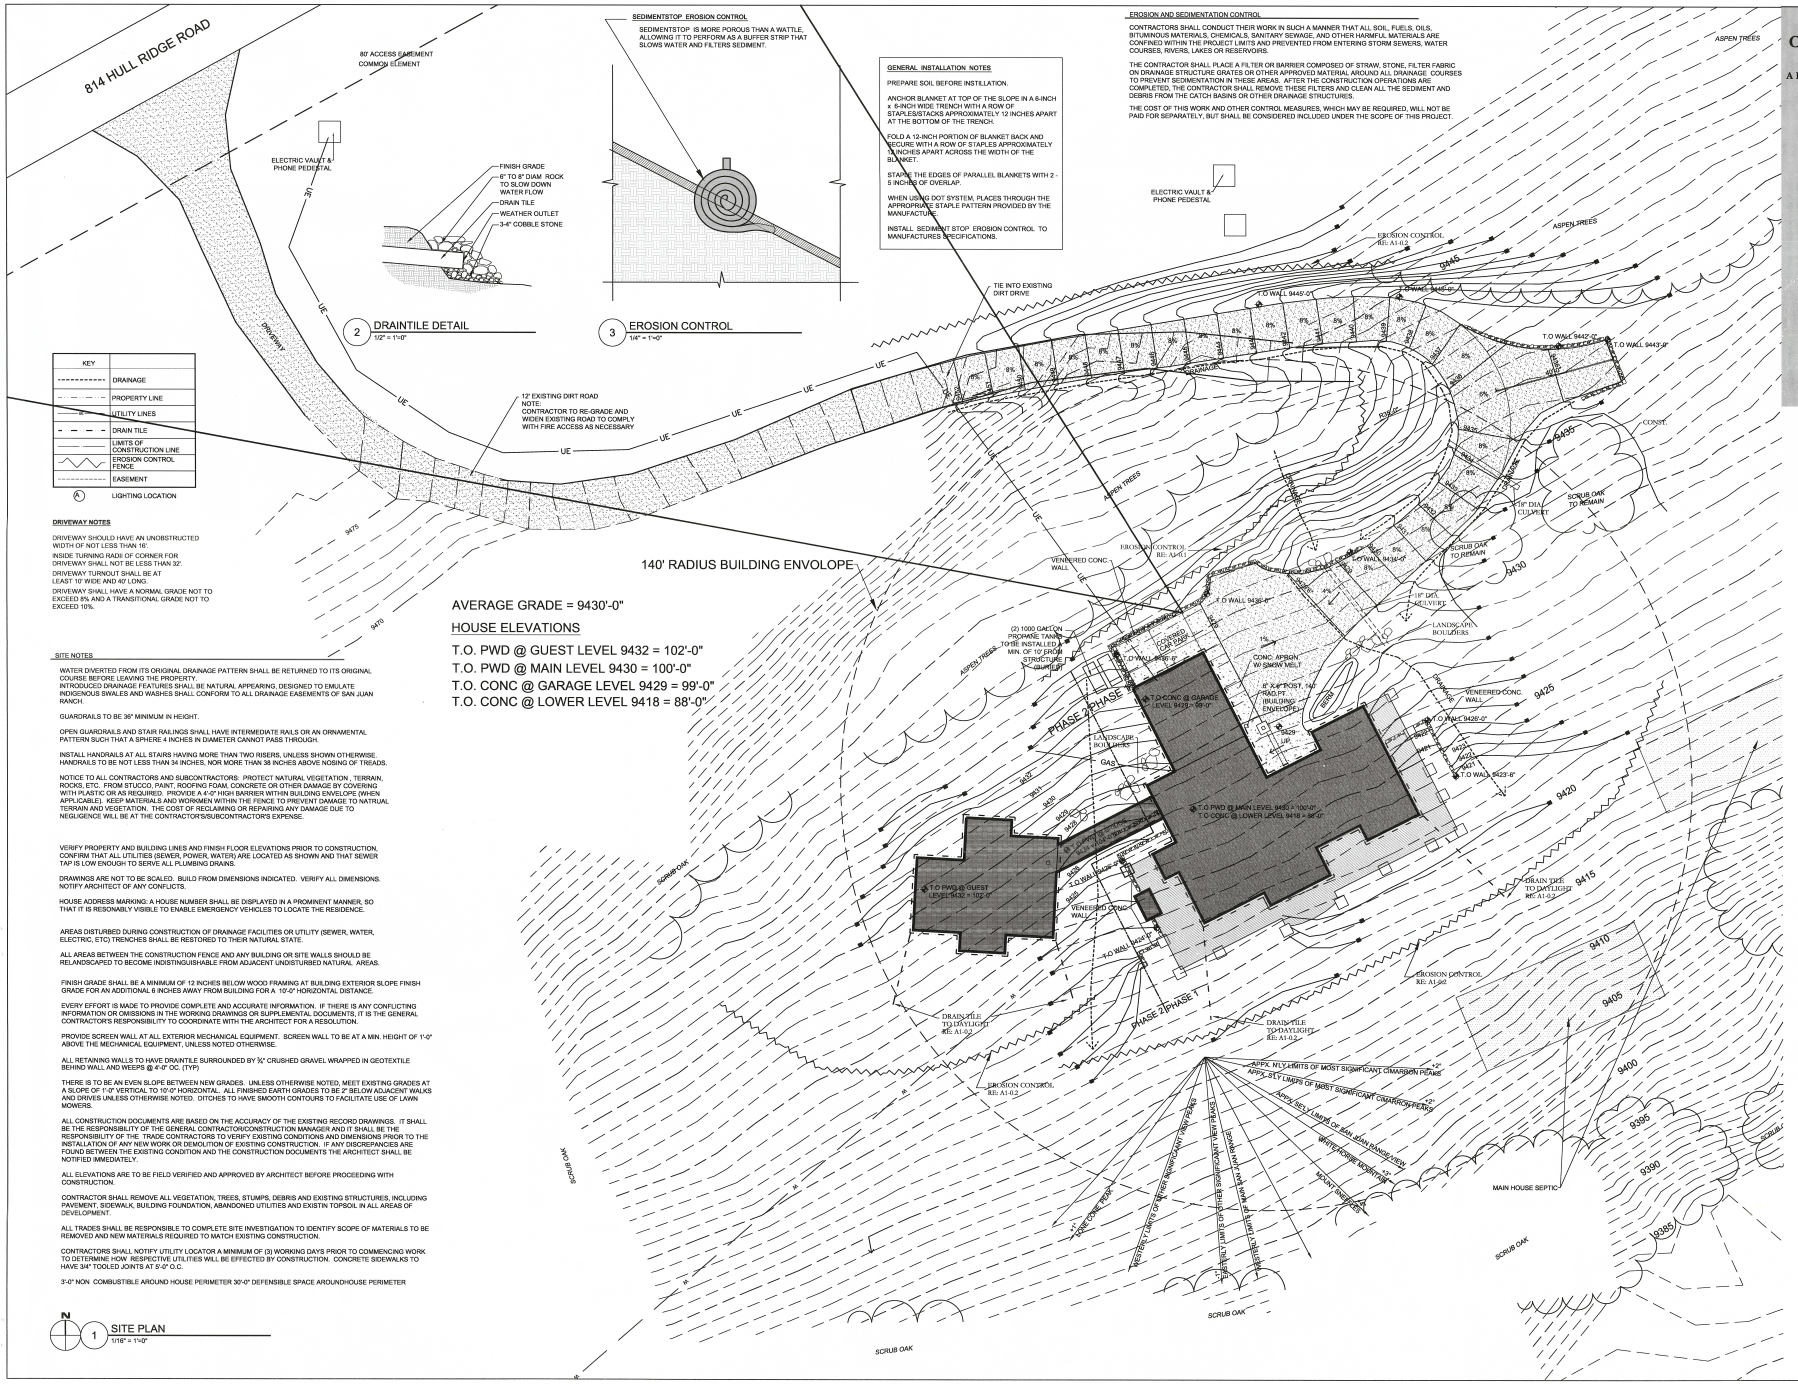

CENTRE SKY
ARCHITECTURE, LTD.
ARCHITECTURE
PLANNING
COLORADO:
10831 EAGLE CREST LANE
PARKER, COLORADO 80138
P 303.840.0020
F 303.840.2299
MONTANA:
P.O BOX 161488
11 LONE PEAK DR., UNIT 206
BIG SKY, MONTANA 59716
P 406.995.7572
F 406.995.7477
www.centresky.com

STAUDER RANCH

LOT 7 - SAN JUAN RANCH
814 HULL RIDGE ROAD
MONTROSE, COLORADO 81401

NOT FOR CONSTRUCTION

Issued For	Date
100% S.D.	06/08/07
DRB REVIEW	07/08/07

Drawn By: B. EMANUEL
Date: November 05, 2007
Project #: 0522.01
Phase: 95% C.D.
Sheet: A1-0.2

SITE PLAN