

CENTRE SKY
ARCHITECTURE, LTD.

ARCHITECTURE
PLANNING

COLORADO:
1851 EAGLE CREST LANE
PARKER, COLORADO 80138
P 303.840.0000
F 303.840.2299



MONTANA:
P.O. BOX 60488
11505 PEAR DR., UNIT 206
BIG SKY, MONTANA 59716
P 406.998.7272
F 406.995.7177
www.centresky.com

STAUDER RANCH
LOT 7 - SAN JUAN RANCH
814 HULL RIDGE ROAD
MONTROSE, COLORADO 81401

NOT FOR
CONSTRUCTION

Issued For	Date
100% S.D.	06/08/07
DRB REVIEW	07/08/07
Drawn By	R. Applebaum
Date	November 05, 2007
Project #	0522.011
Phase	95% C.D.
Sheet	A2-0.2

EXTERIOR
ELEVATIONS

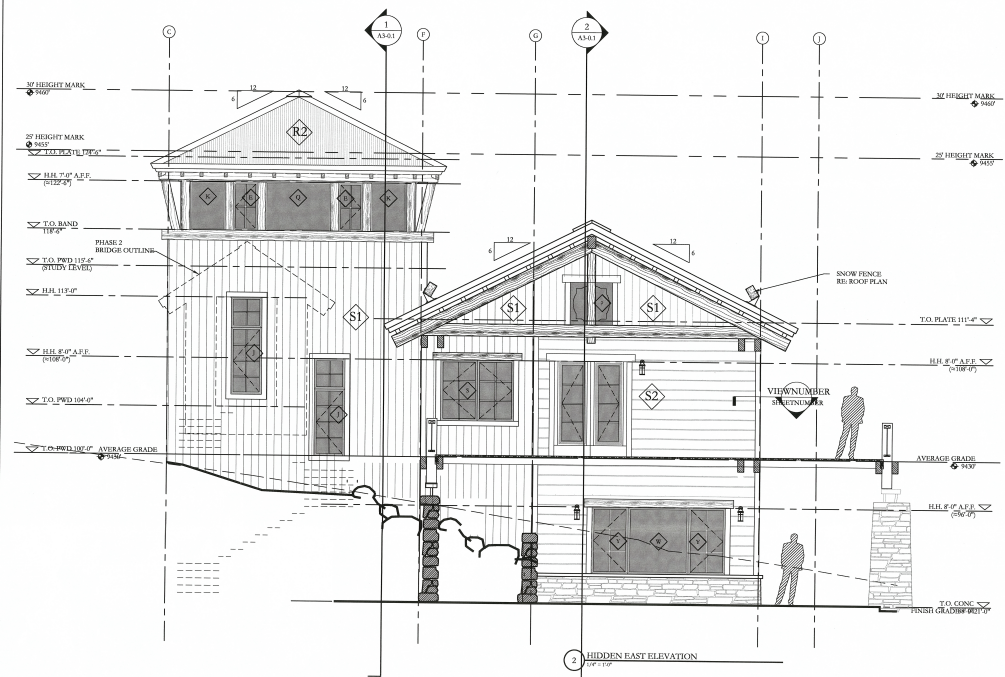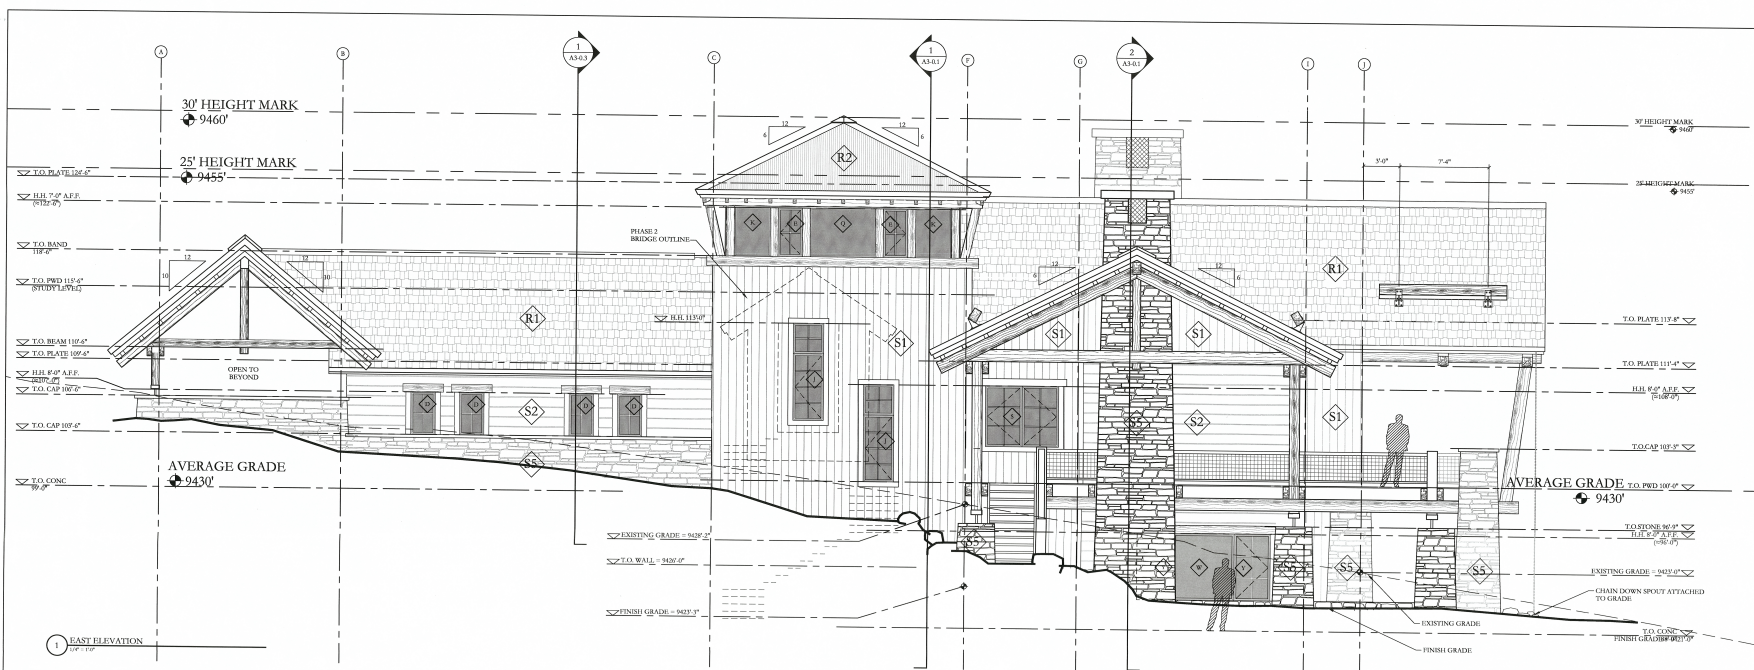

MATERIAL LEGEND

	R1	CEDAR SHAKE TYPE 'X'	FIRE RESISTANT CEDAR SHAKE SHINGLES MAX. 7' W/1" STYLE T&D
	R2	METAL ROOFING TYPE 'X'	RUSTED METAL CORRUGATED METAL SHALE BE RUSTED PRIOR TO ARRIVAL ON SITE
	S1	WOOD SIDING TYPE 'X'	BARNWOOD SIDING (NO REVERSE BOARD AND BATTEN - 1" OVERLAP NATURAL GRAY AND BROWN)
	S2	WOOD SIDING TYPE 'X'	HISTORIC WOOD PLANKING 2X12 HORIZONTAL RUGH SAW NATURAL GRAY AND BROWN 1" GING FOOT SANDY BROWN
	S3	METAL SIDING TYPE 'X'	RUSTED METAL PANELING
	S5	STONE TYPE 'X'	RANDOM STONE LAYOUT

