

CENTRESKY
ARCHITECTURE, LTD.


ARCHITECTURE
PLANNING

COLORADO:
300 EAGLE CREST LANE
PARKER, COLORADO 80138
P 303.840.0000
F 303.840.2299

MONTANA:
P.O. BOX 6048
11 LONE PEAK DR. UNIT 206
BIG SKY, MONTANA 59716
P 406.995.7072
F 406.995.7477
www.centresky.com


STAUDER RANCH
LOT 7 - SAN JUAN RANCH
814 HULL RIDGE ROAD
MONTROSE, COLORADO 81401

NOT FOR
CONSTRUCTION

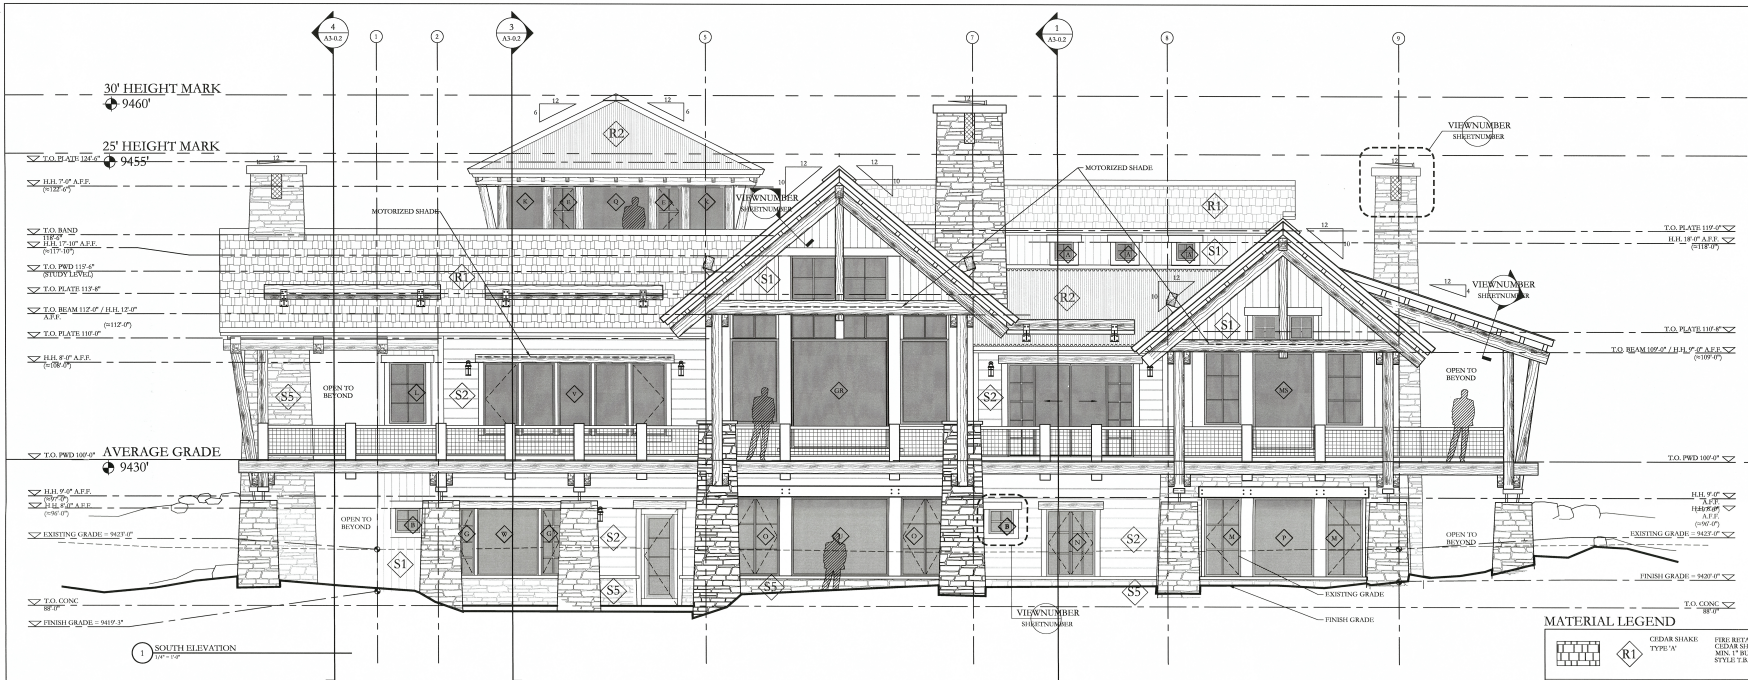

MATERIAL LEGEND

	R1	RED WATERSIDE CEDAR SHAKE SHINGLES MIN. 1" BUTT STYLE T.B.D.
	R2	RUSTED METAL - CORRUGATED METAL SHALL BE RUSTED PRIOR TO ARRIVAL ON SITE
	S1	BARNWOOD SIDING 12" RIVERSIDE SHAKES AND BUTTER 1" OVERLAP NATURAL GRAY AND BROWN
	S2	HISTORIC WOOD PLANKING 2x12 HORIZONTAL ROUGH SAWN WALNUT GRAY AND BROWN 1" CHINK JOINT SANDY BROWN
	S3	RUSTED METAL PANELING TYPE A
	S5	RANDOM STONE LAYOUT TYPE A

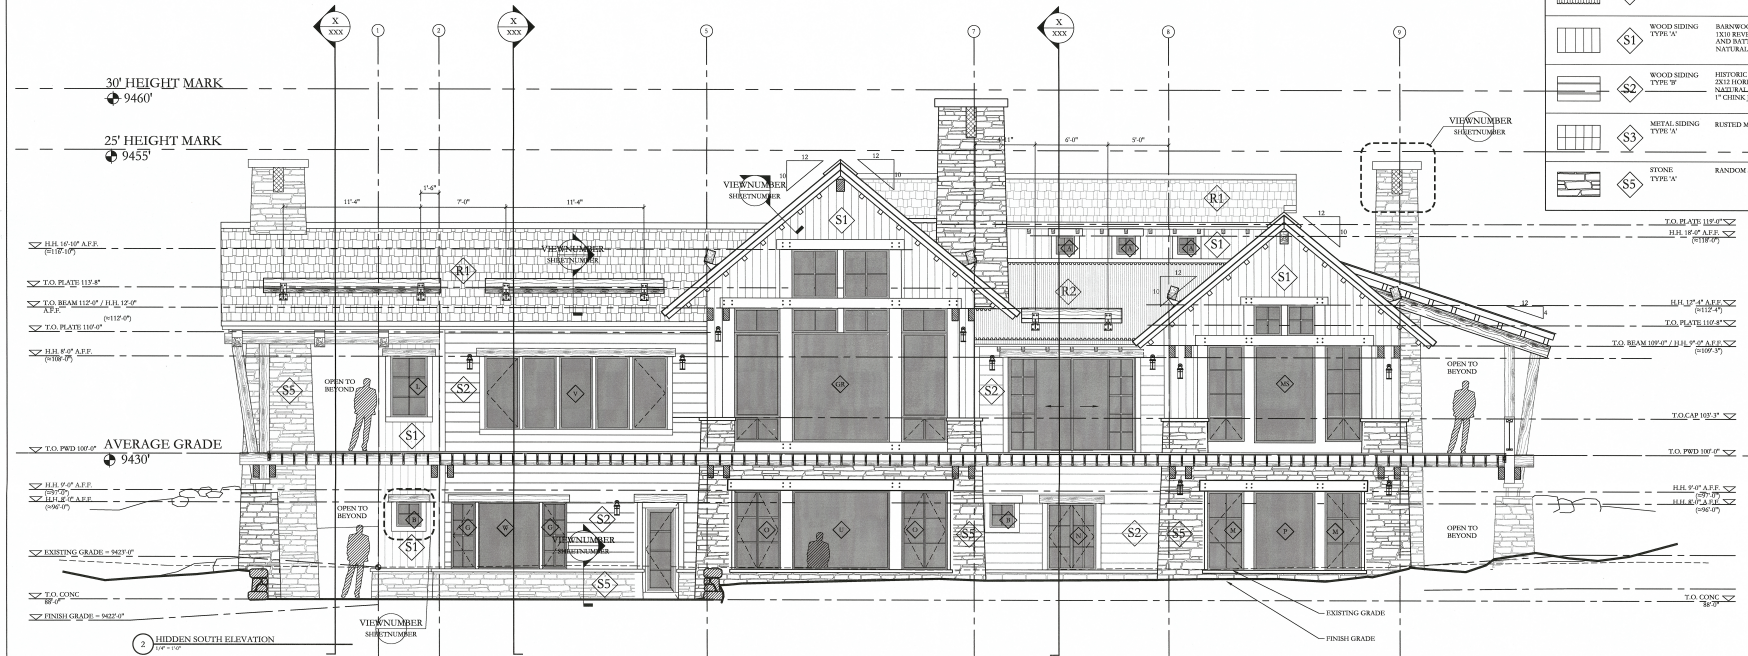

Drawn By	EL Applebaugh	Date	November 05, 2007
100% S.D.		06/06/07	
DDI REVIEW		07/06/07	

Drawn By: EL Applebaugh
Date: November 05, 2007
Project #: 0622.01
Phase: 95% C.D.
Sheet

A2-0.3
EXTERIOR
ELEVATIONS