


CENTRE SKY
ARCHITECTURE, LTD.

ARCHITECTURE
PLANNING


COLORADO:
1801 EAGLE CREST LANE
PARKER, COLORADO 80138
P 303.840.8028
F 303.840.2299

MONTANA:
P.O. BOX 8648
11 LONE PEAK DR., UNIT 206
BIG SKY, MONTANA 59716
P 406.955.2572
F 406.955.7477
www.centresky.com

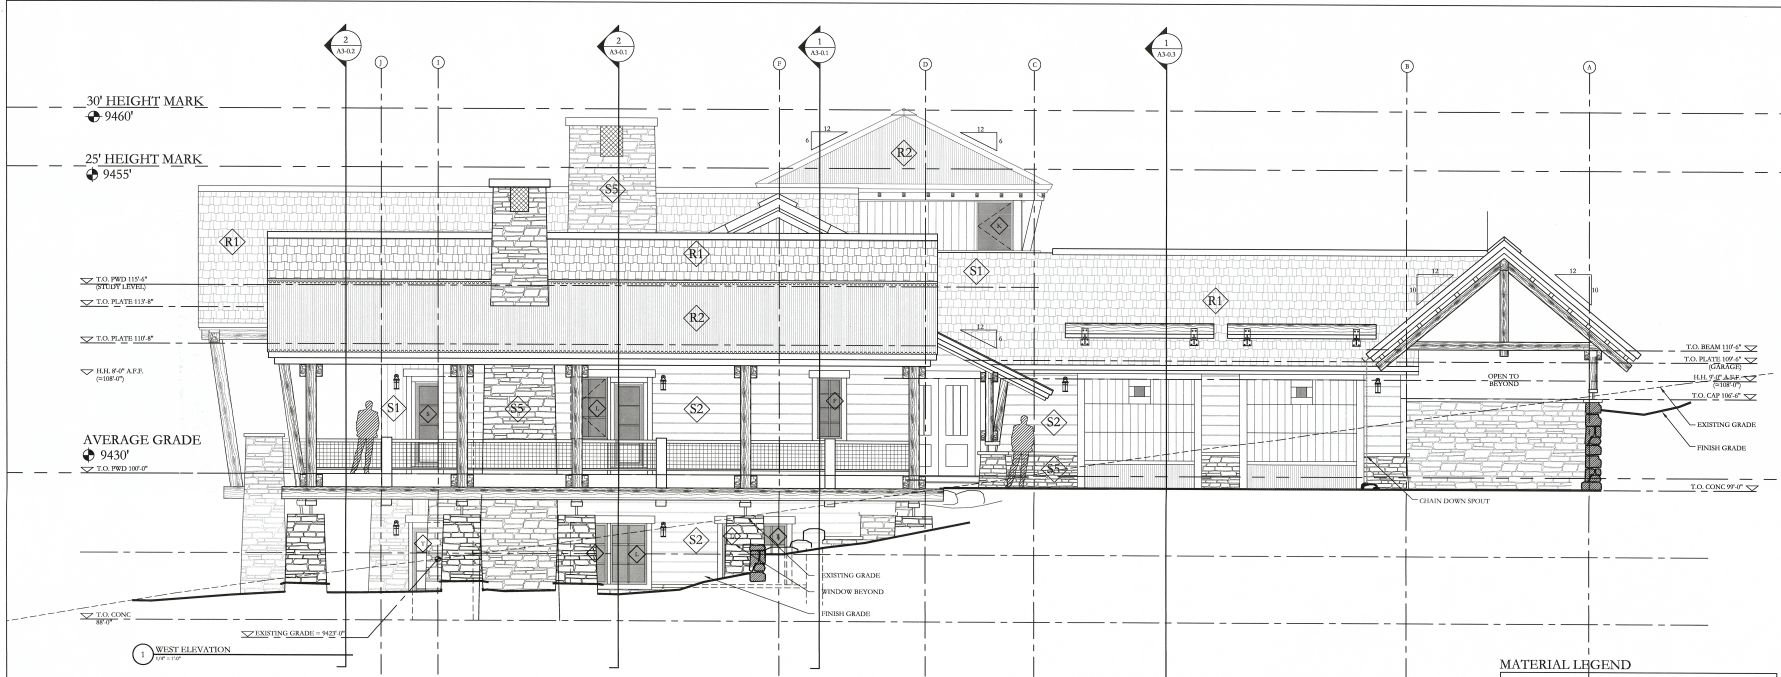


MATERIAL LEGEND

	R1	FIRE RETARDANT CEDAR SHAKE SHINGLES MIN. 1" BUTT STYLE T.R.D.
	R2	BURSTED METAL - CORRUGATED METAL SHALL BE BURSTED PRIOR TO ARRIVAL ON SITE
	S1	BARNWOOD SIDING 1X10 RIVERBOARD AND PATTERNS - 1" OVERLAP NATURAL GRAY AND BROWN
	S2	HISTORIC WOOD PLANKING 2X12 HORIZONTAL ROUGH SAWN NATURAL GRAY AND BROWN 1" CHINK JOINT - SANDY BROWN
	S3	RUSTED METAL PANELING
	S5	RANDOM STONE LAYOUT

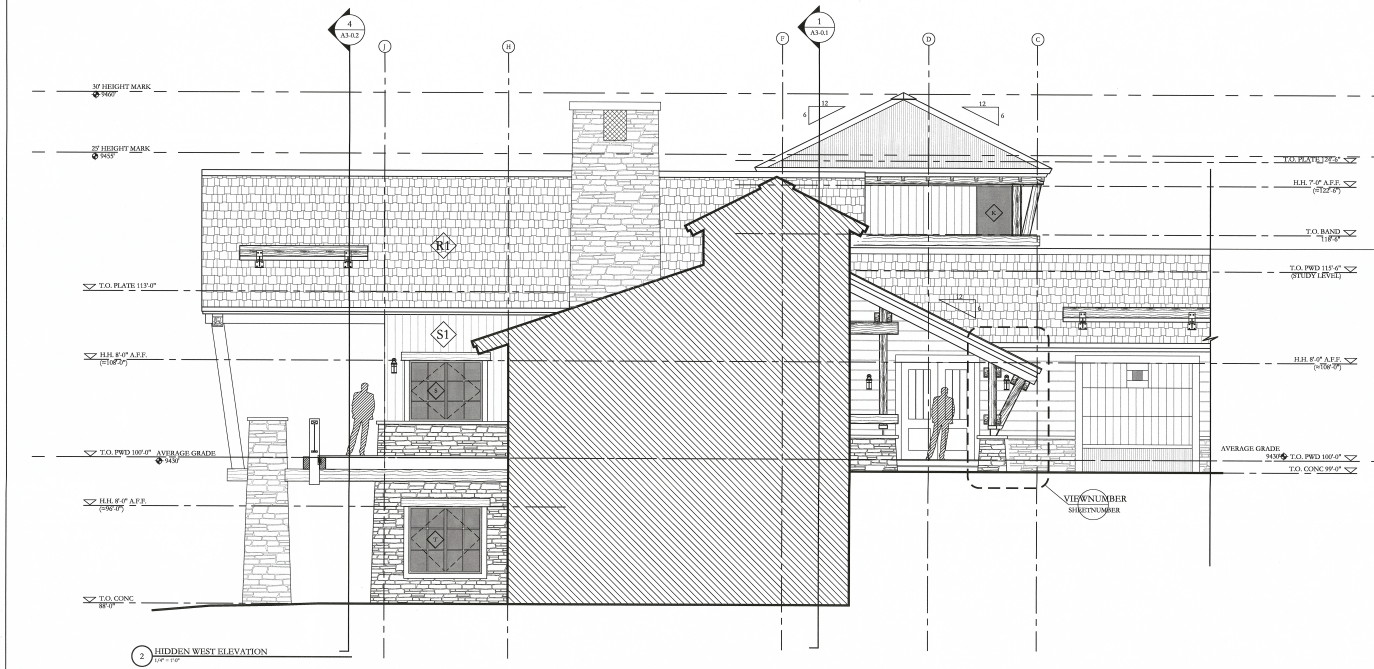

STAUDER RANCH
LOT 7 - SAN JUAN RANCH
814 HULL RIDGE ROAD
MONTROSE, COLORADO 81401

NOT FOR
CONSTRUCTION

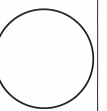

Issued For: Date:
To: November 15, 2007
Project #: 052307
Date Review: 07/06/07
Drawn By: R. Applegate
By: November 15, 2007
Phase: 95% C.D.
Sheet:

A2-0.4

EXTERIOR
ELEVATIONS