




CENTRE SKY
ARCHITECTURE, LTD.
ARCHITECTURE
PLANNING

COLORADO:
1881 EAGLE CREST LANE
PARKER, COLORADO 80138
P 303.840.6209
F 303.840.2299

MONTANA:
P.O. BOX 6648
11 LONE PEAK DR., UNIT 206
BIG SKY, MONTANA 59716
P 406.995.7572
F 406.995.7477
www.centresky.com

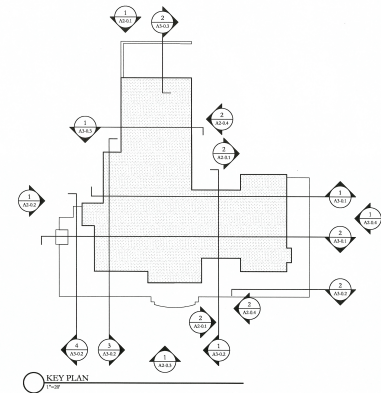

GENERAL NOTES
BACKFILLS TO BE OBSERVED & TESTED DURING PLACEMENT.
CONTACT WESTERN TECHNOLOGIES INC.
ALL FINISH GRADES TO BE A MIN. OF 8" BELOW TOPS OF
FOUNDATION WALL.
NO FILLS SHOULD BE PLACED OVER FROZEN GROUND
REFER TO SOILS REPORT FOR ALL SPECIFICATIONS PERTAINING TO
SLAB ON GRADE, FOOTING, FOUNDATION WALL, GRADE, AND SUB
GRADE REQUIREMENTS.
THE UNDERFLOOR GRADE SHALL BE CLEARED OF ALL
VEGETATION AND ORGANIC MATERIAL. ALL WOOD FORMS USED
FOR PLACING CONCRETE SHALL BE REMOVED, AND ALL CRAWL
SPACES SHALL BE CLEARED OF ALL CONSTRUCTION DEBRIS
BEFORE STRUCTURE IS OCCUPIED.

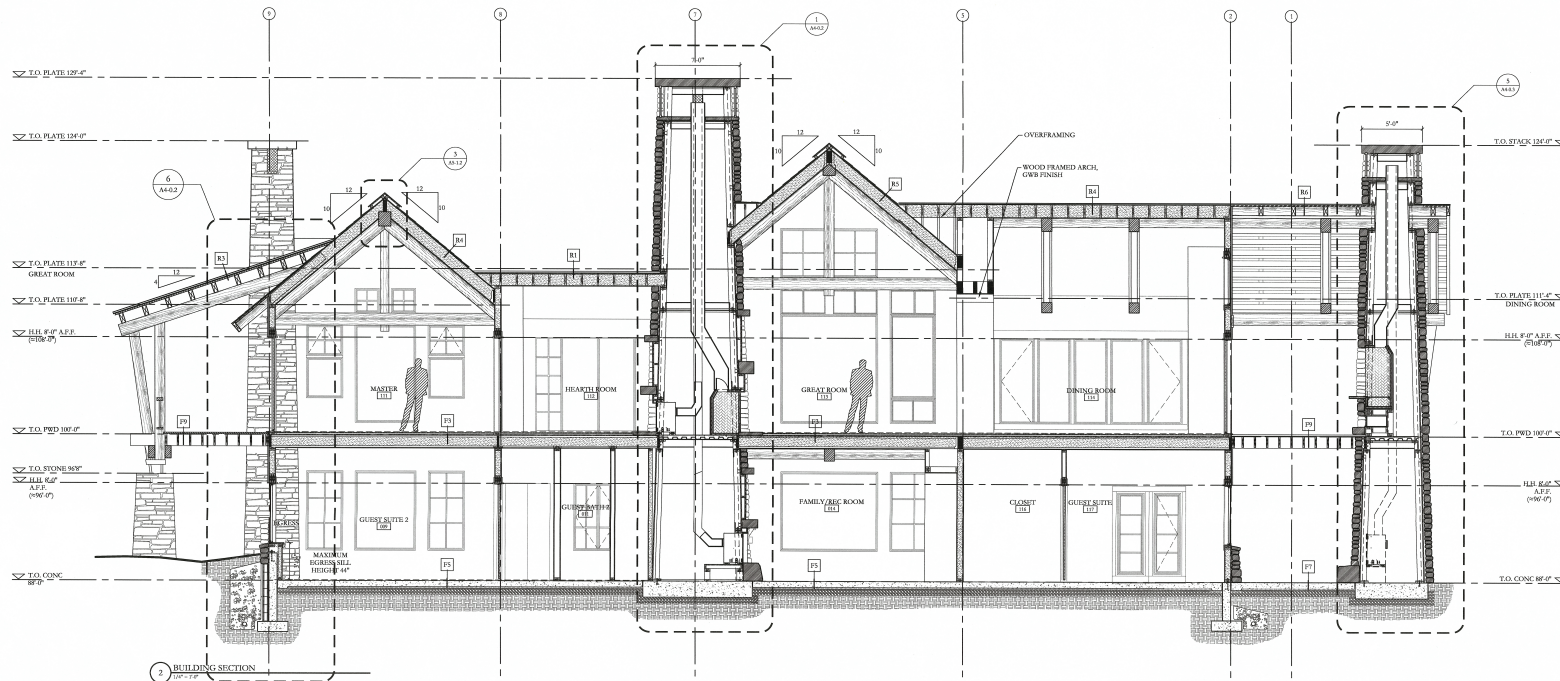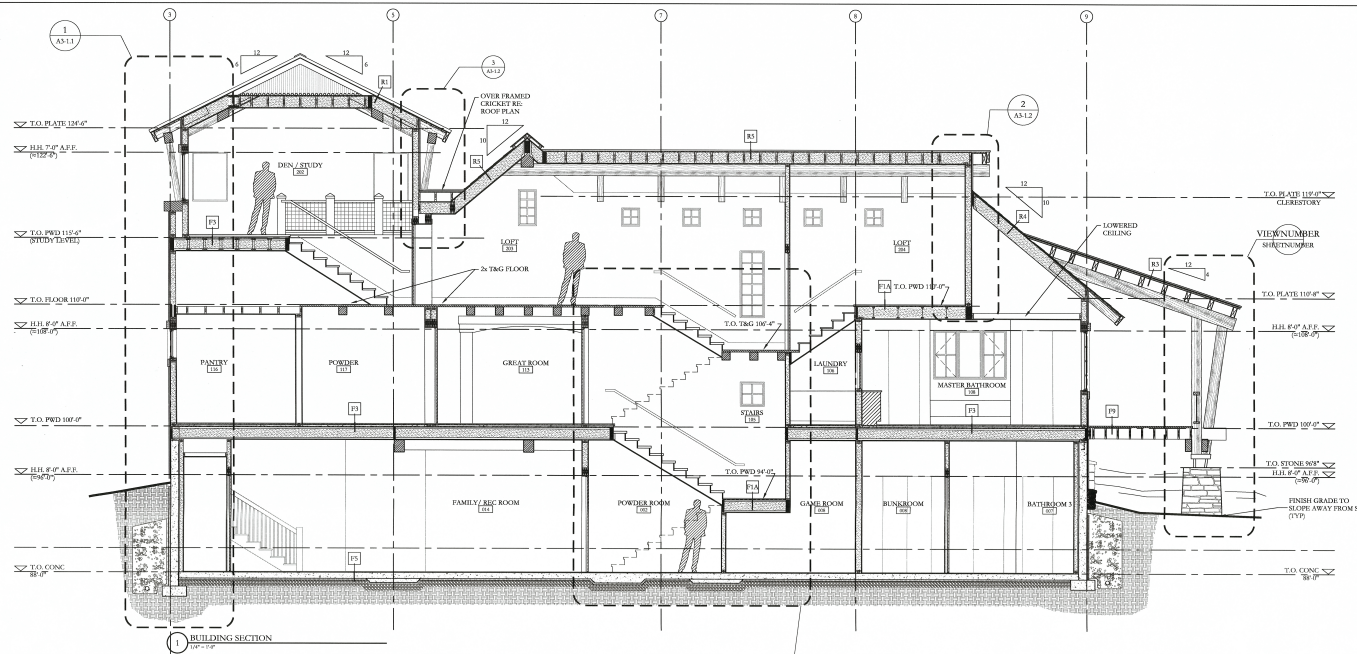

STAUDER RANCH
LOT 7 - SAN JUAN RANCH
814 HULL RIDGE ROAD
MONTROSE, COLORADO 81401

NOT FOR
CONSTRUCTION

Issued For	Date
7/09/10	06/06/07
DRS REVIEW	07/06/07

Drawn By: E. Spalding
Date: November 15, 2007
Project #: 032501
Phase: 95% C.D.
Sheet:

A3-0.1

BUILDING
SECTIONS